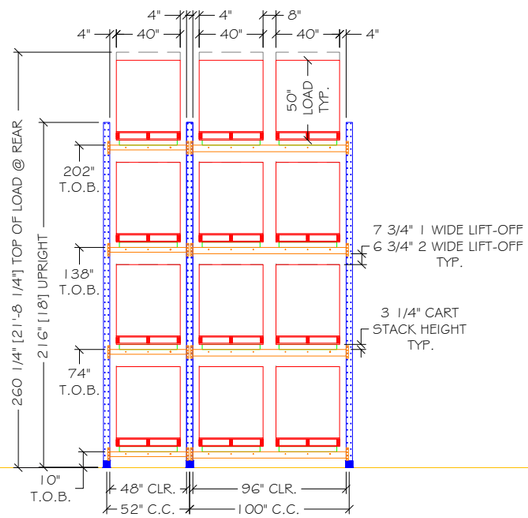

1 / 1.0 PUSHBACK RACK - 4 HIGH
FRONT ELEVATION - 1 & 2 WIDE

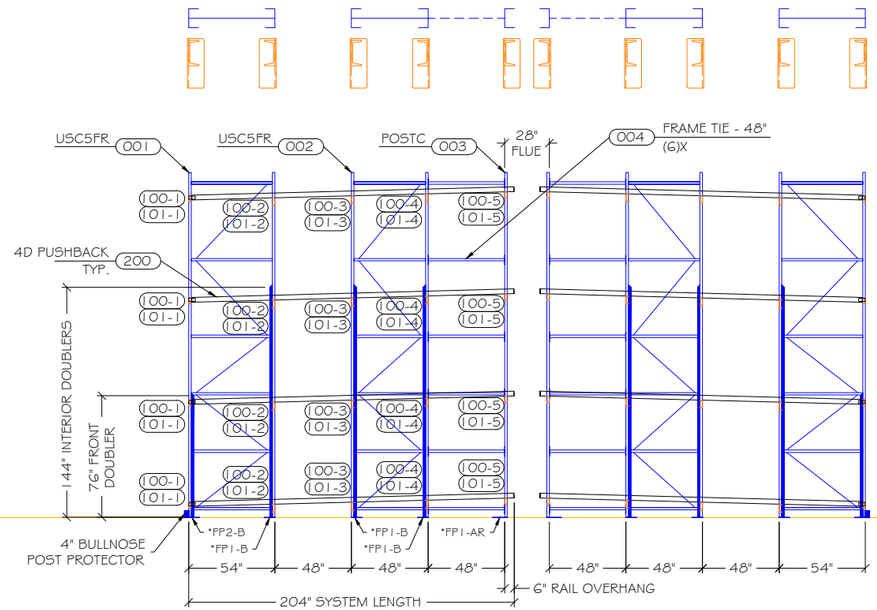

2 / 1.0 4 DEEP PUSHBACK RACK
SIDE ELEVATION - 4 LEVELS
*SEE SHT. 3.0 FOR FOOPLATE DETAILS

4 DEEP PUSHBACK BEAM DROP TABLE (5/16" PER FOOT PITCH)

ITEM #	PART #	DESCRIPTION	DROP	1ST LEVEL	2ND LEVEL	3RD LEVEL	4TH LEVEL
100-1	BA1F	C3x3.5# 48" FRONT LOADBEAM - 8" CLIPS	2-7/16"	10"	74"	138"	202"
100-2	BA112	C3x3.5# 48" 2ND LOADBEAM - 8" CLIPS	2-1/16"	8-3/8"	72-3/8"	136-3/8"	200-3/8"
100-3	BA113	C3x3.5# 48" 3RD LOADBEAM - 8" CLIPS	13/16"	9-5/8"	73-5/8"	137-5/8"	201-5/8"
100-4	BA114	C3x3.5# 48" 4TH LOADBEAM - 8" CLIPS	1-9/16"	10-7/8"	74-7/8"	138-7/8"	202-7/8"
100-5	BA1R	C3x3.5# 48" REAR LOADBEAM - 8" CLIPS	2-5/16"	12-1/8"	76-1/8"	140-1/8"	204-1/8"
101-1	BC2F	C4x4.5# 96" FRONT LOADBEAM - 8" CLIPS	2-7/16"	10"	74"	138"	202"
101-2	BE212	C5x6.7# 96" 2ND LOADBEAM - 12" CLIPS	4-1/16"	8-3/8"	72-3/8"	136-3/8"	200-3/8"
101-3	BE213	C5x6.7# 96" 3RD LOADBEAM - 12" CLIPS	4-13/16"	9-5/8"	73-5/8"	137-5/8"	201-5/8"
101-4	BE214	C5x6.7# 96" 4TH LOADBEAM - 12" CLIPS	3-9/16"	10-7/8"	74-7/8"	138-7/8"	202-7/8"
101-5	BC2R	C4x4.5# 96" REAR LOADBEAM - 8" CLIPS	2-5/16"	12-1/8"	76-1/8"	140-1/8"	204-1/8"

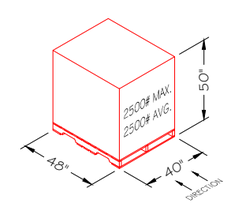

PALLET & LOAD
STANDARD GMA PALLET

DRAWING APPROVAL

- ☐ APPROVED AS IS
- ☐ APPROVED AS NOTED
- ☐ NOT APPROVED

SIGNATURE _____ DATE _____
PRINT NAME _____

REV.	DESCRIPTION	DATE	BY

ADVANCE STORAGE PRODUCTS
A Division of J.C.M. Industries, Inc.
Huntington Beach, California 92649 (714) 902-9000 FAX: (714) 902-9001

THIS DOCUMENT CONTAINS PROPRIETARY MATERIAL AND/OR INFORMATION WHICH IS OWNED BY ADVANCE STORAGE PRODUCTS, AND WHICH IS GIVEN IN CONFIDENCE. THE PARTY ACCEPTING THIS DOCUMENT ASSUMES CUSTODY THEREOF AND AGREES NOT TO REPRODUCE, TO USE IN ANY WAY INCLUDING MANUFACTURING, OR TO DIVULGE TO A THIRD PARTY THE DOCUMENT OR DETAILS HEREIN WITHOUT EXPRESS WRITTEN PERMISSION FROM ADVANCE.

PROJECT
4 DEEP PUSHBACK RACK ELEVATIONS

PREPARED FOR
ADVANCE STORAGE PRODUCTS
HUNTINGTON BEACH, CA

ADVANCE STORAGE PRODUCTS
A Division of J.C.M. Industries, Inc.

DRAWN BY:	R. LIN	DATE:	10/29/09
CHECKED BY:		DATE:	
APPROVED BY:		DATE:	
FILE:	H:\PJOBS\P9XXX\SAMPLE		
SCALE:	1/4" = 1'-0" (1:48)		
DRAWING NUMBER	P9XXX-2	SHEET 2.0	REVISION -